
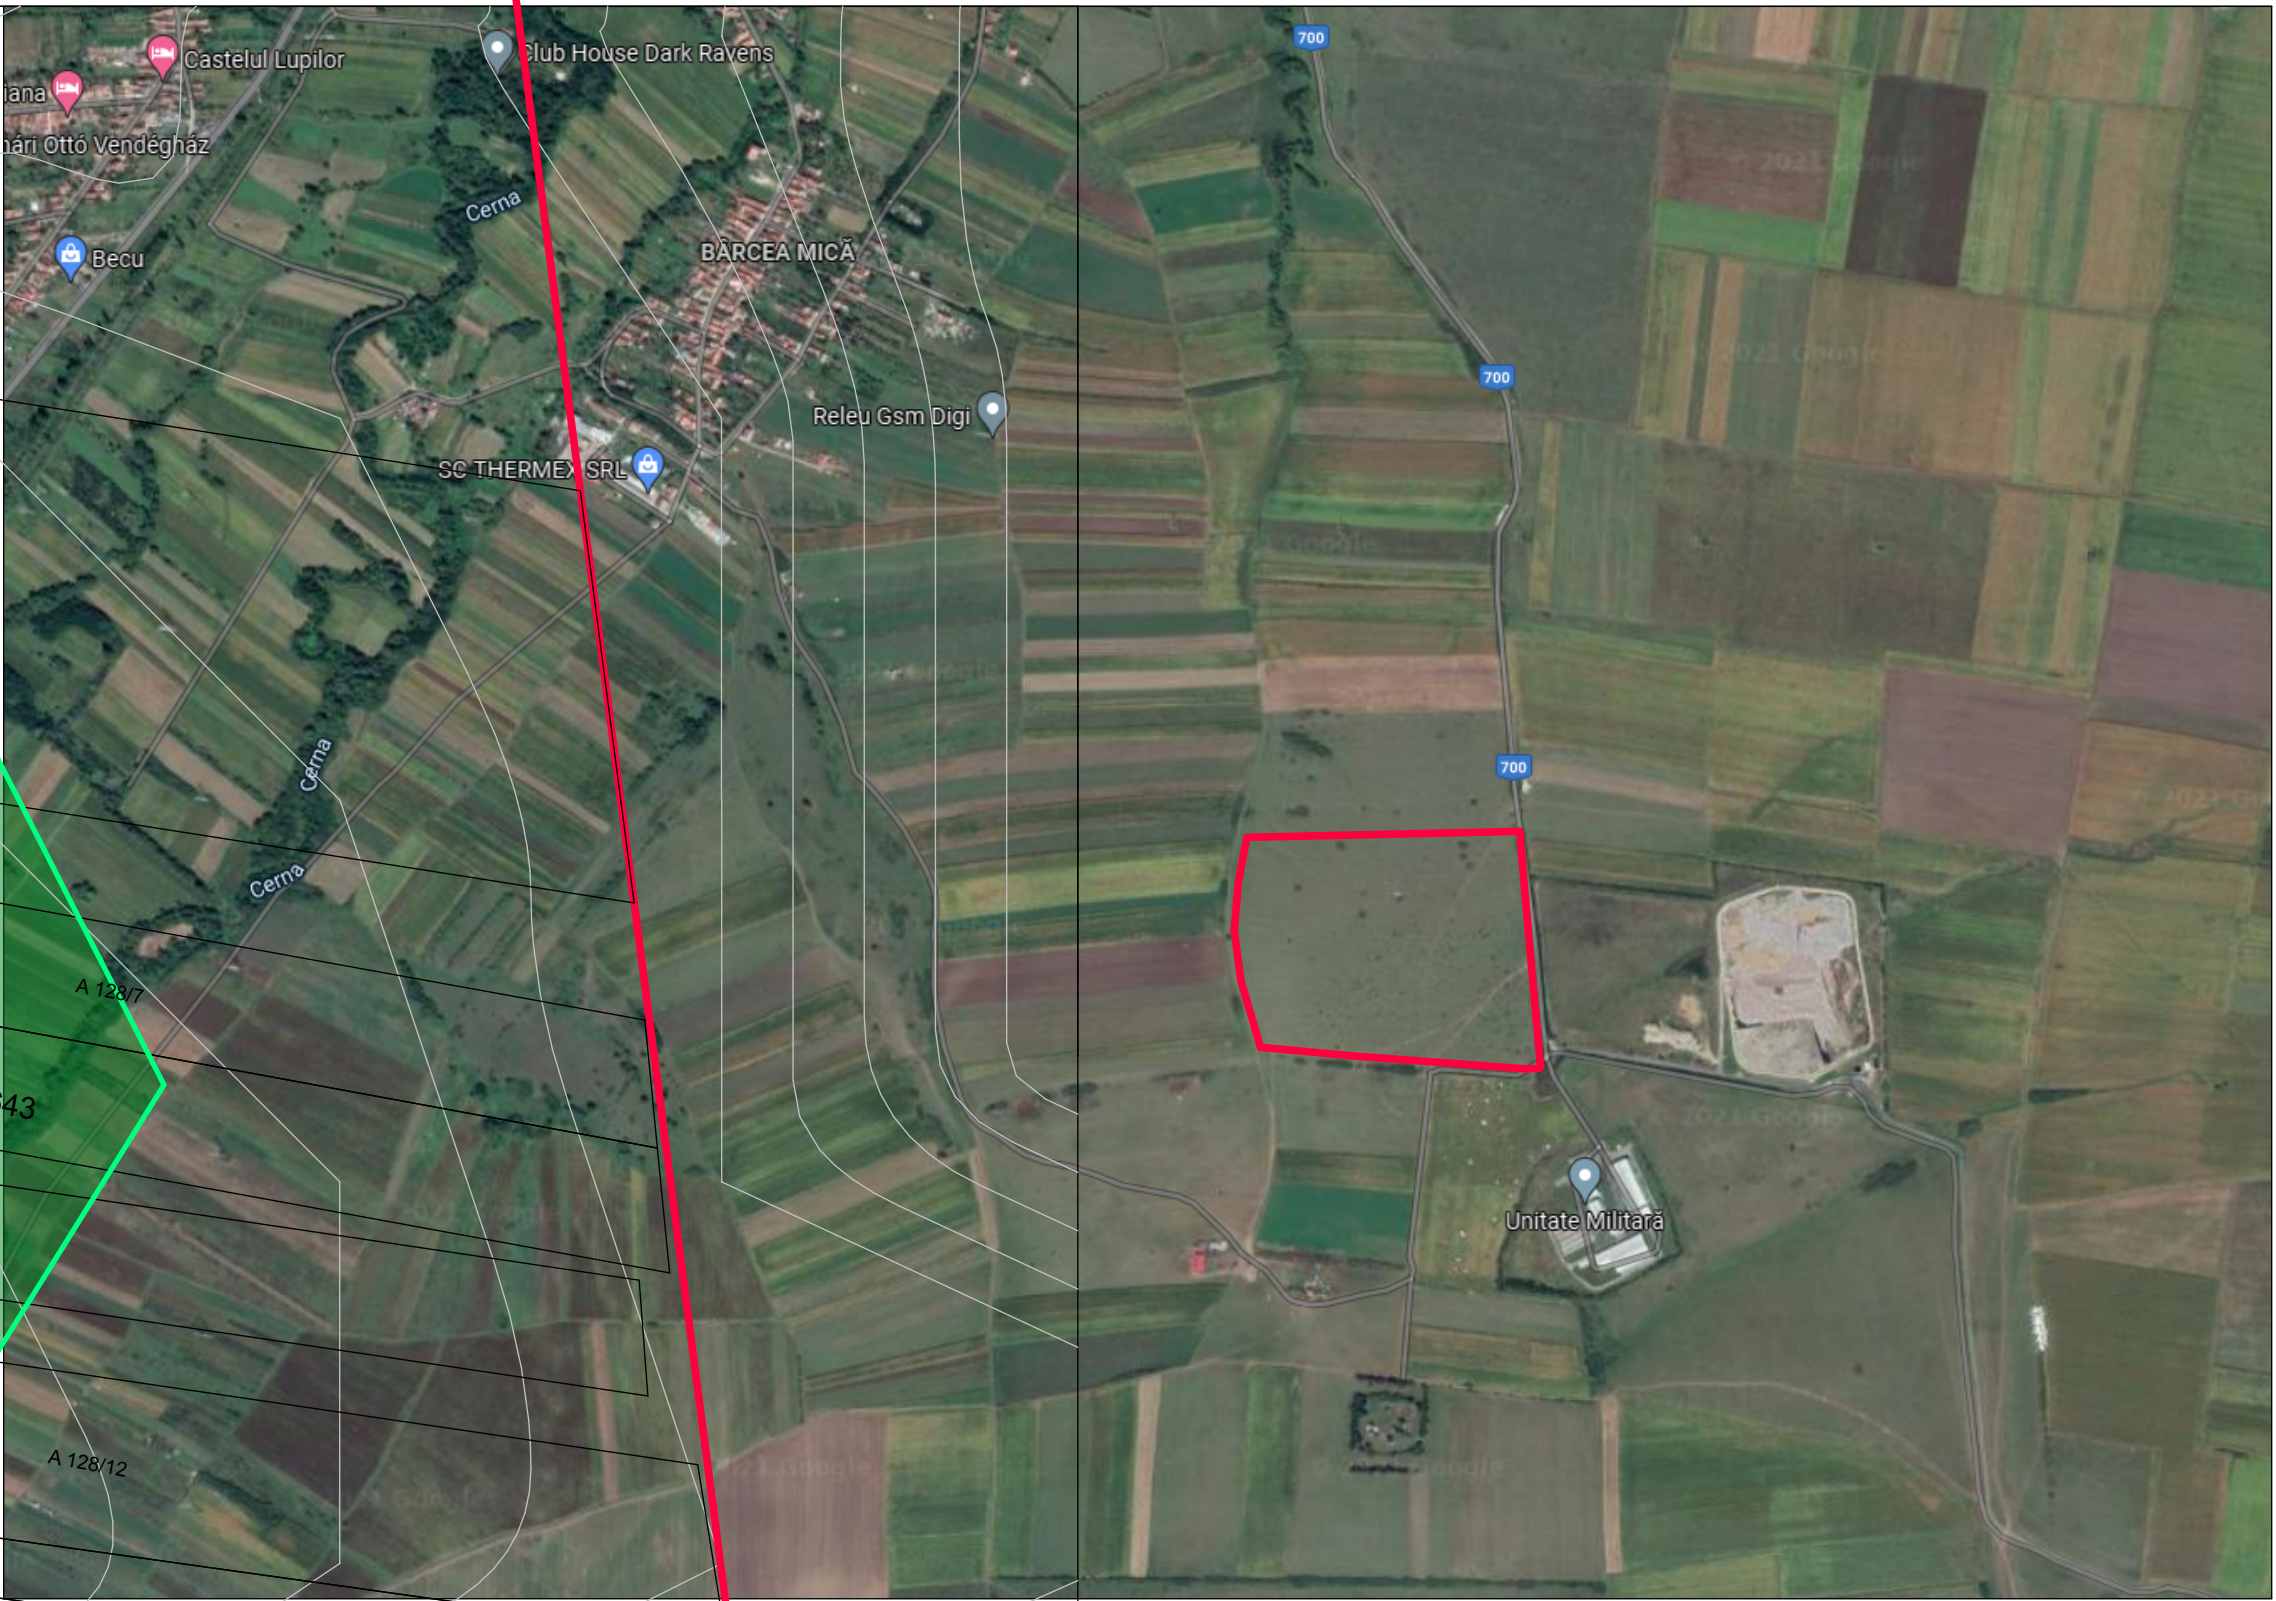


P.U.Z. AMENAJARI ZONA CU DESTINATIE SPECIALA  
- LOCALITATEA BARCEA MICA - MUNICIPIUL DEVA  
loc. Barcea Mica, nr. FN, CF 64174, jud. Hunedoara  
U-01 ANALIZA SITUATIEI EXISTENTE

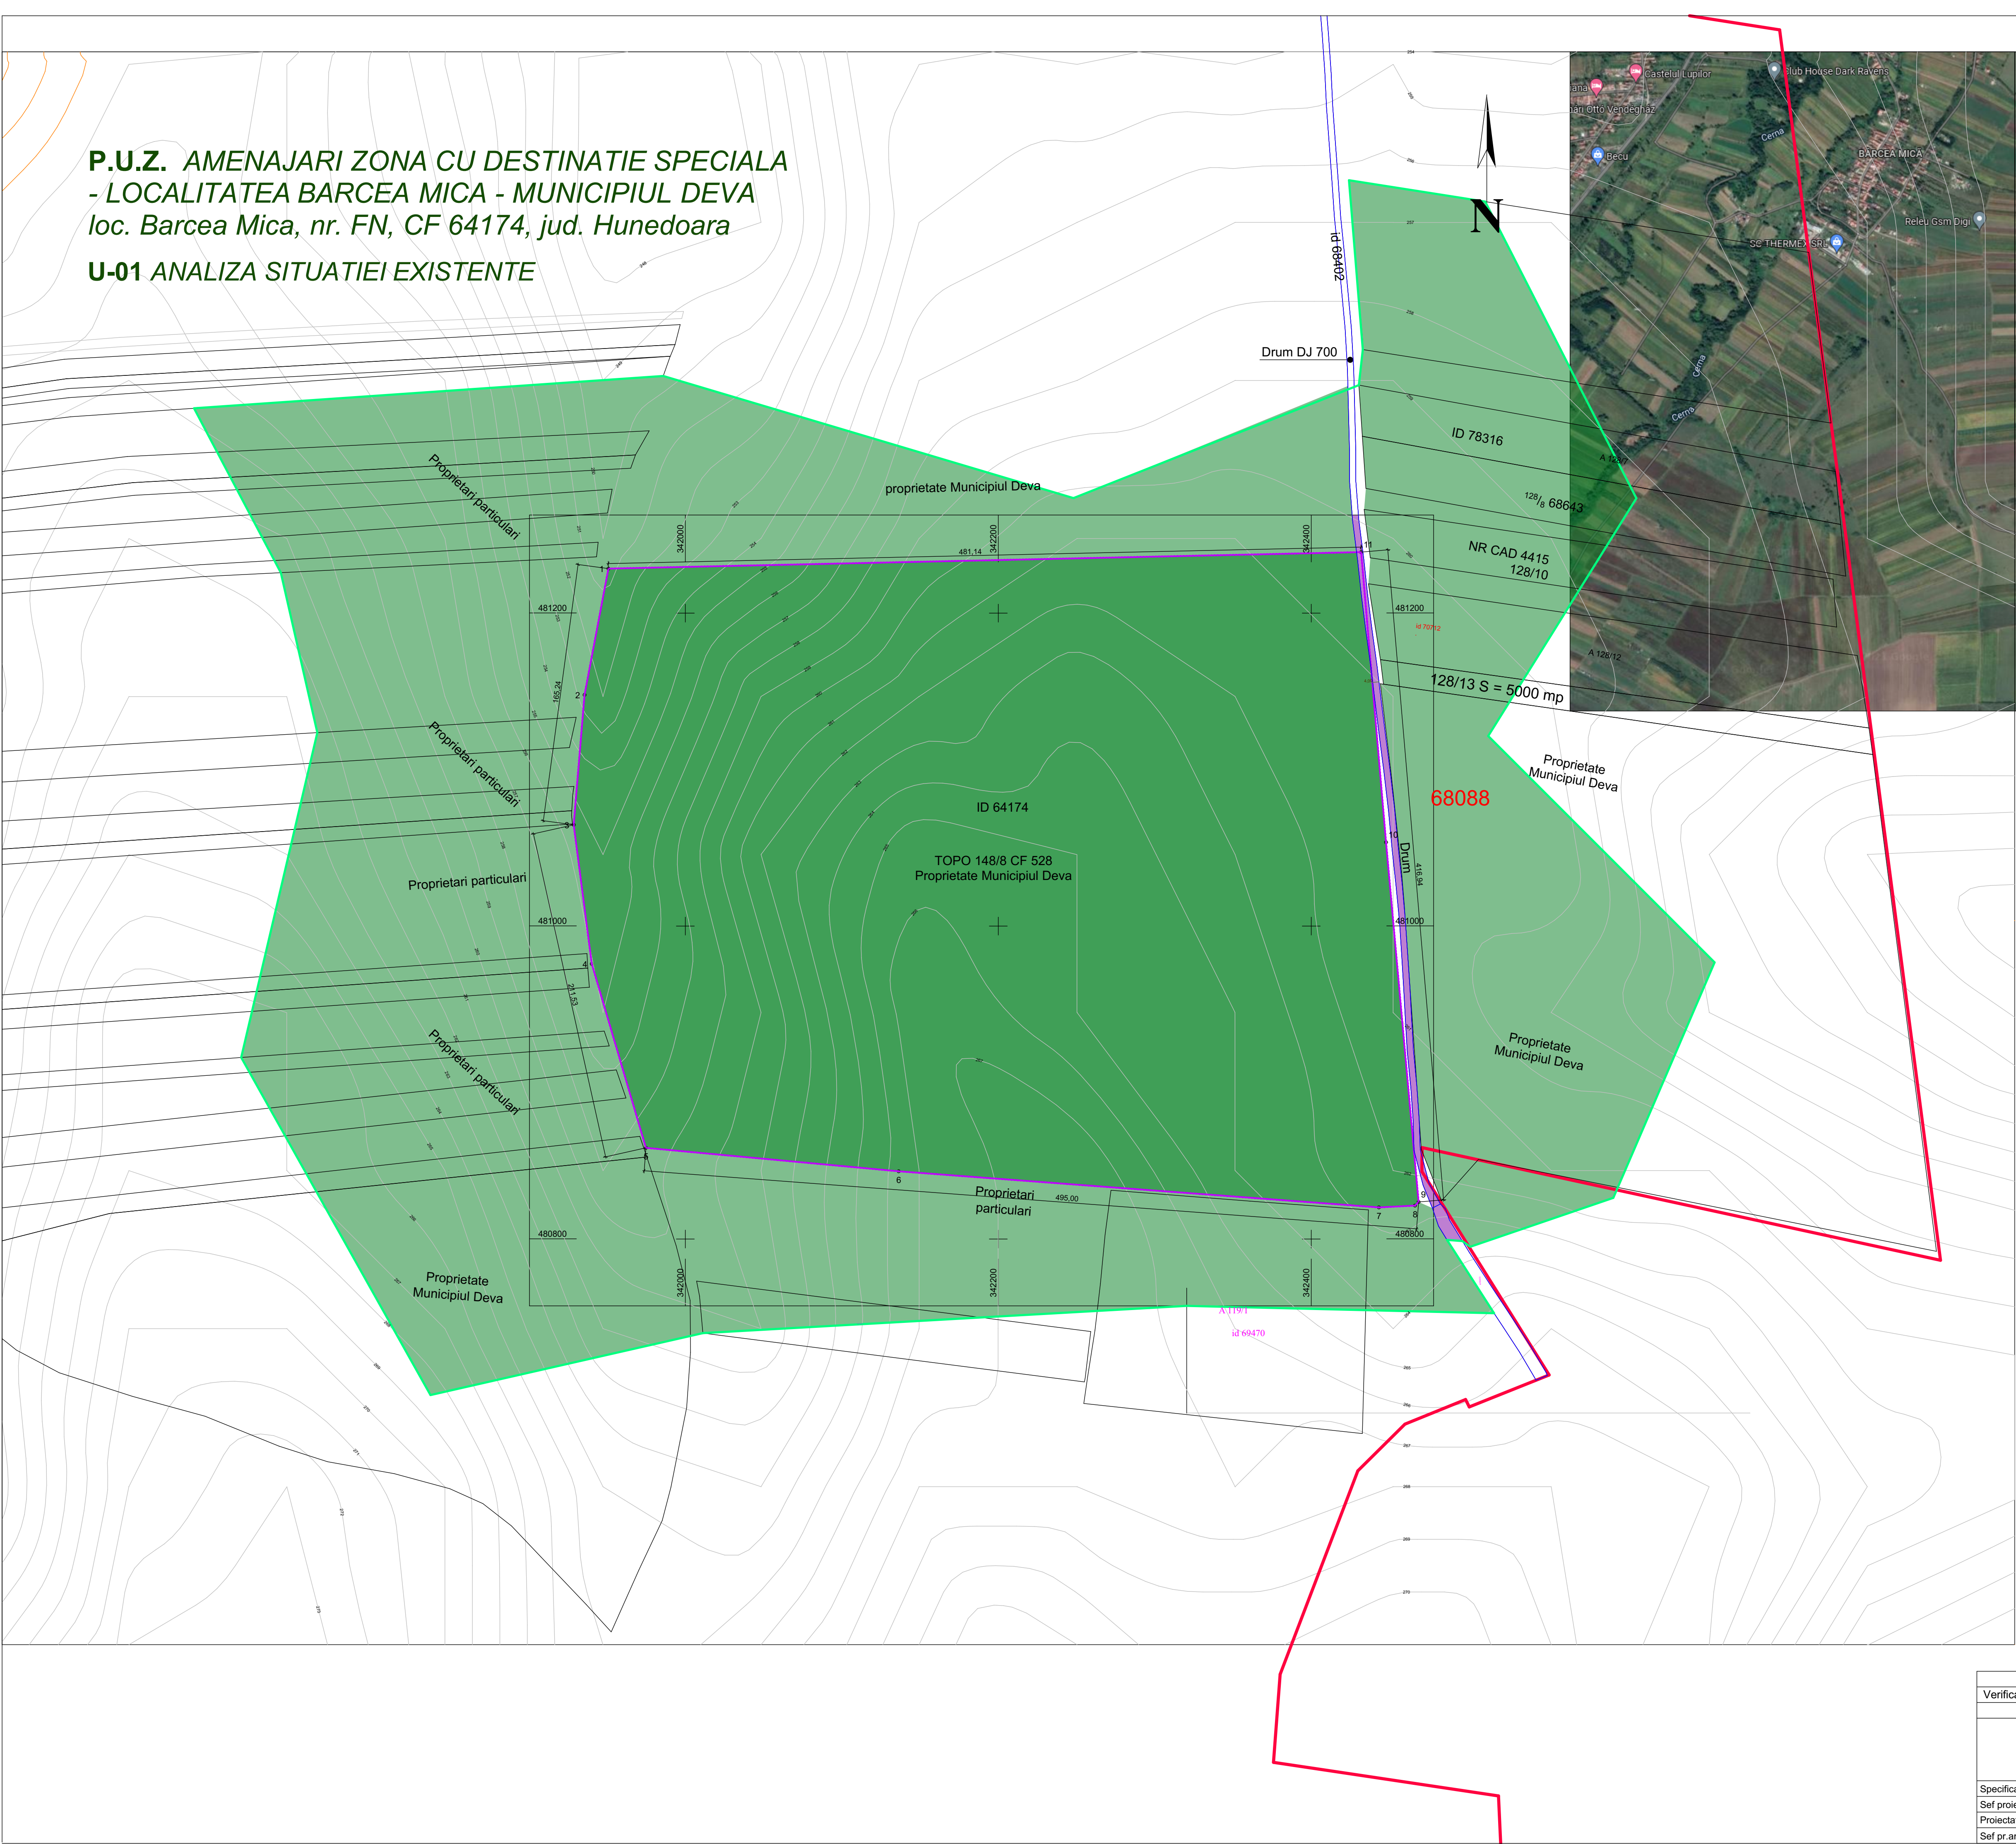

| INVENTAR DE COORDONATE                 |           |           |
|----------------------------------------|-----------|-----------|
| Sistem de proiectie: stereografic 1970 |           |           |
| Pct                                    | E(m)      | N(m)      |
| 1                                      | 341950.85 | 481228.46 |
| 2                                      | 341935.58 | 481147.75 |
| 3                                      | 341928.66 | 481064.72 |
| 4                                      | 341940.20 | 480975.91 |
| 5                                      | 341974.81 | 480858.28 |
| 6                                      | 342136.33 | 480843.29 |
| 7                                      | 342443.22 | 480820.23 |
| 8                                      | 342466.30 | 480821.38 |
| 9                                      | 342468.61 | 480823.69 |
| 10                                     | 342447.79 | 481053.57 |
| 11                                     | 342431.87 | 481239.00 |

Suprafata totala masurata = 200000 mp

LEGENDA

- Drum existent DJ 700
- Zone verzi
- Limita UAT
- Limita proprietate CF
- Limita studiata prin PUZ
- Curbe de nivel
- Limite proprietati

|                                                                                  |                 |           |   |                                          |                   |
|----------------------------------------------------------------------------------|-----------------|-----------|---|------------------------------------------|-------------------|
| Verificator                                                                      | Nume            | Semnatura | Cerinta   | Referat / Expertiza . Nr. / Data         | Nr. proiect       |
| BIROU DE ARHITECTURA<br>POP OLIVIU MARIUS S.R.L.<br>C.U.I. 30124257 J20/912/2015 |                 |           | Denumire proiect<br>AMENAJARI ZONA CU DESTINATIE SPECIALA<br>- LOCALITATEA BARCEA MICA - MUNICIPIUL DEVA<br>mun. Deva, sat Barcea Mare, nr. FN jud. Hd. |                                          | 374 / 2021        |
| Specificatie                                                                     | Nume            | Semnatura | Scara   | Beneficiar                               | Faza              |
| Sef proiect                                                                      | arh. Pop Oliviu |           | 1:2000   | Municipiul Deva                          | Aviz oportunitate |
| Proiectat                                                                        | arh. Pop Oliviu |           |   | mun. Deva, piata Unirii, nr. 4, jud. Hd. |                   |
| Sef pr.arh.                                                                      | arh. Pop Oliviu |           | Data<br>12.2021   | Denumire plansa<br>SITUATIE EXISTENTA    | Plansa<br>U-01    |