



PLAN INCADRARE - scara 1:5000

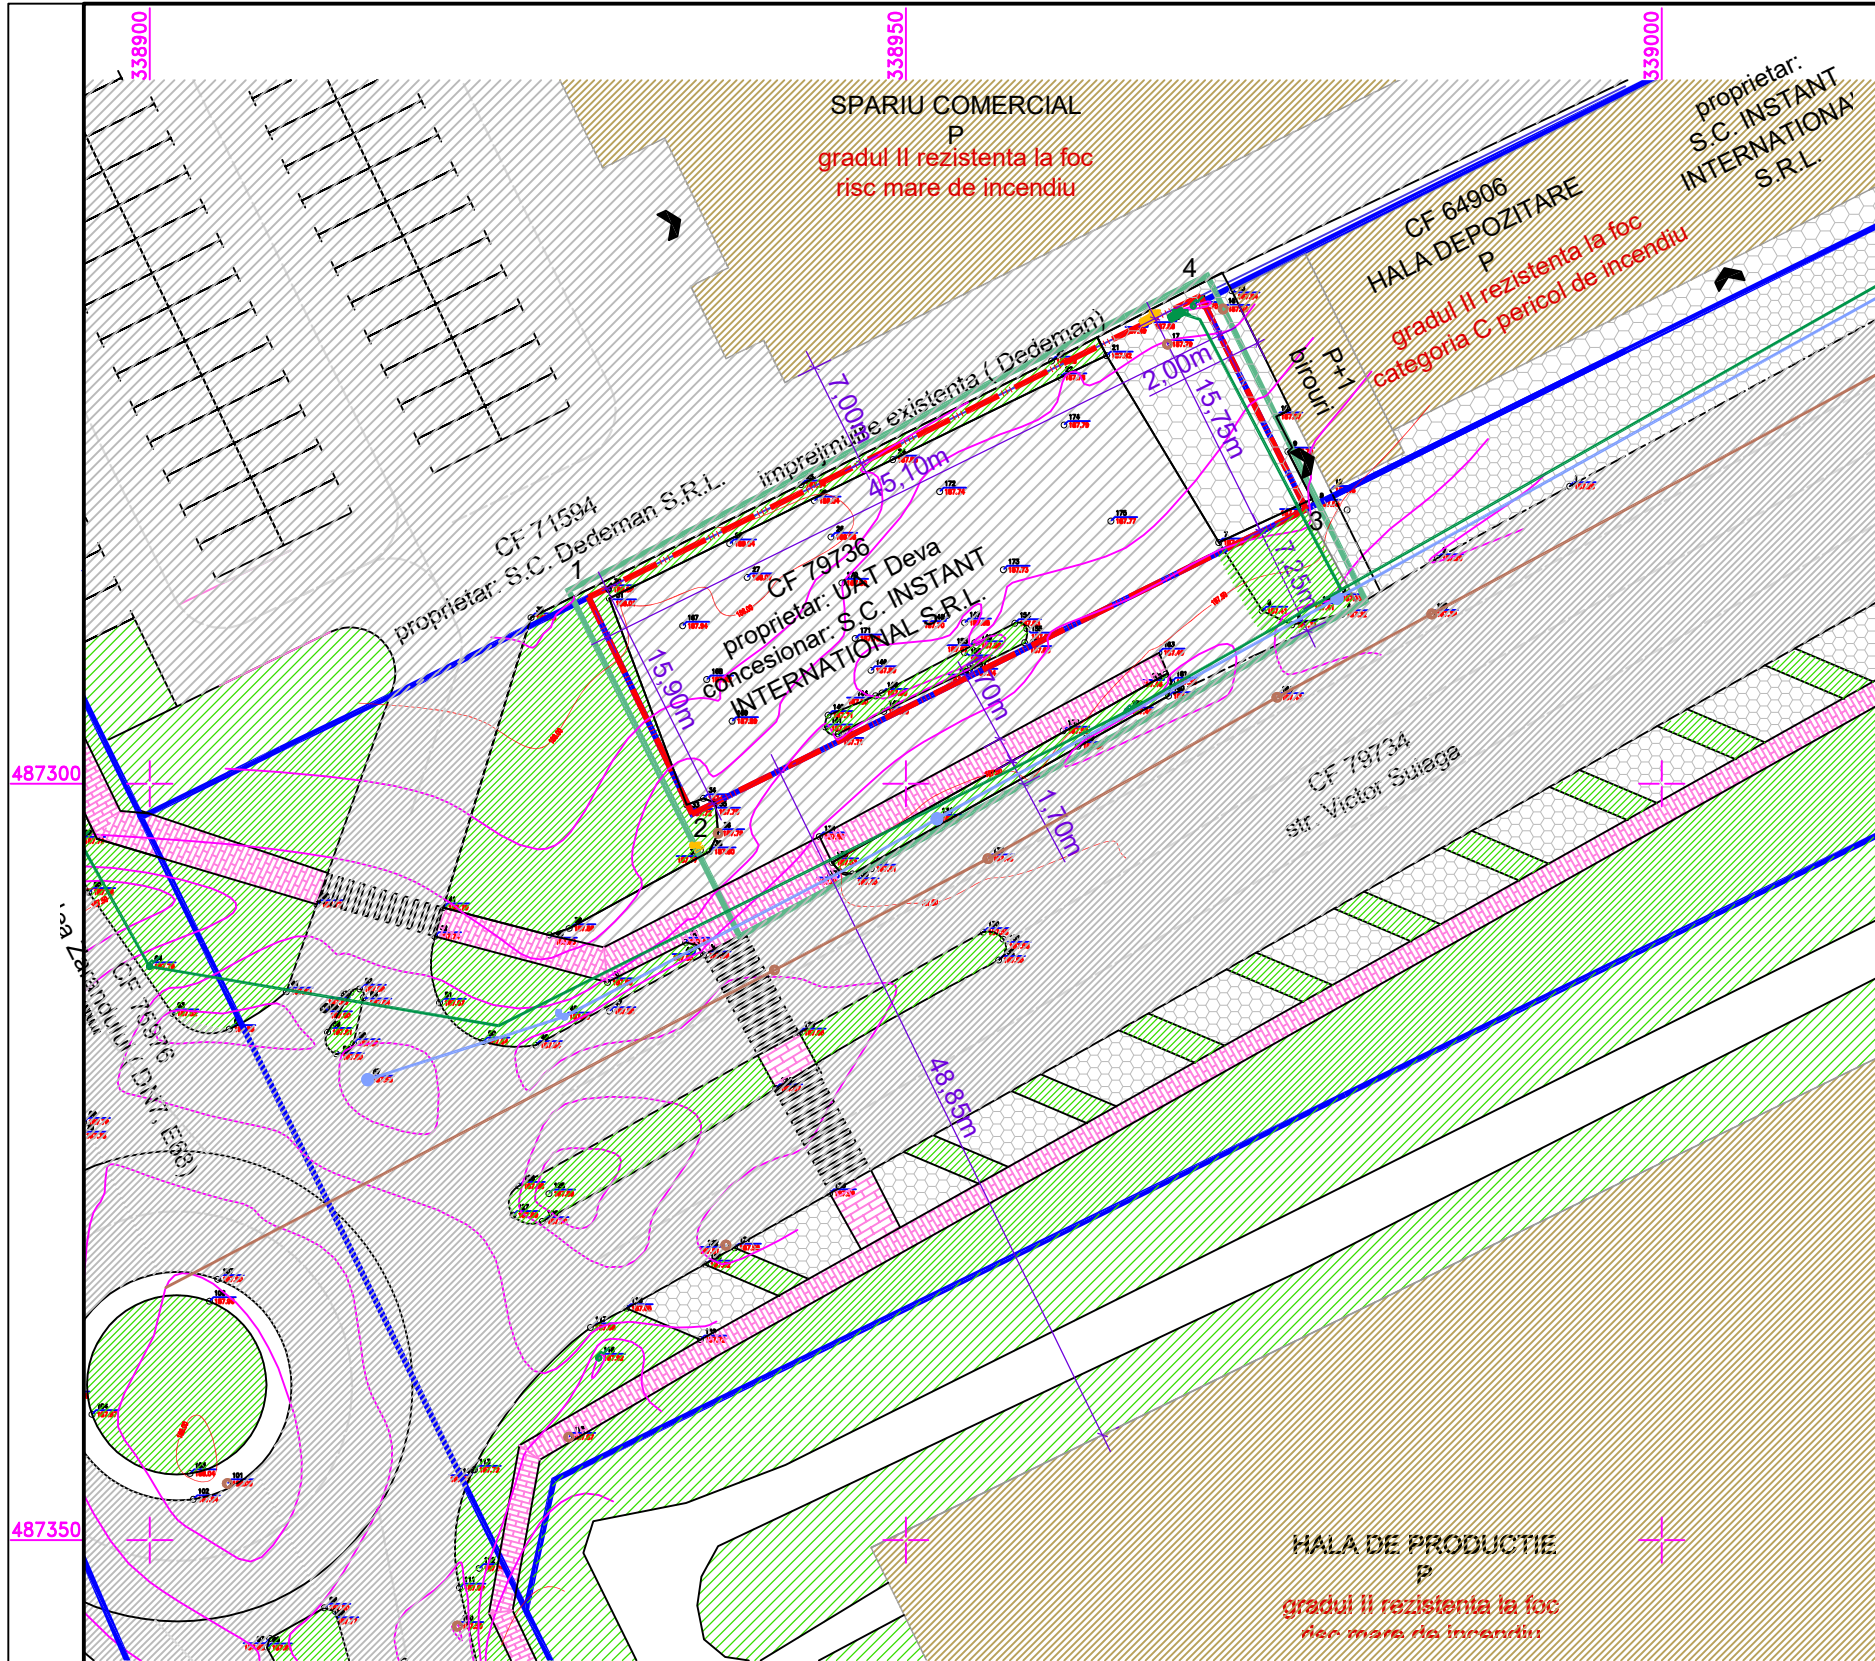

SPATIU COMERCIAL (DESFACERE, PREZENTARE SI COMERCIALIZARE)
str. Dr. Victor Suiaga, nr. 1B, CF 79736, Deva, jud Hunedoara

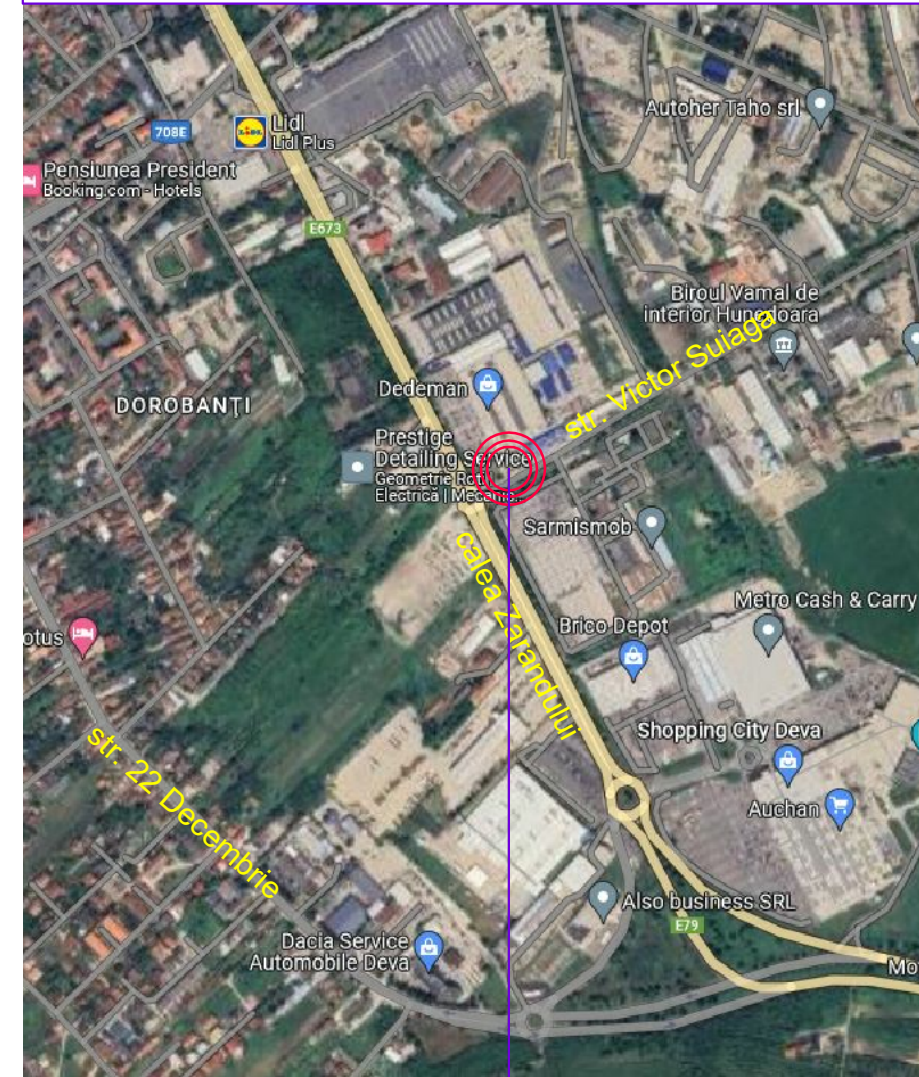

CATEGORIA DE IMPORTANTA C-NORMALA
CLASA DE IMPORTANTA - III - NORMALA

LEGENDA

LIMITE

- limita teren reglementat
- limita teren studiat
- alte limite de proprietate in vecinatatea zonei studiate

AMENAJARI EXISTENTE

- cladiri existente
- carosabil existent - asfalt - public / in incinte
- carosabil existent - pavele autoblocante - public /

- platforma carosabila de beton
- trotuare publice / trotuare in incinte
- zone verzi existente publice / in incinte
- ALTE ELEMENTE EXISTENTE
- retea electrica si stalp electric existent
- retea de alimentare cu apa si camin existent
- hidrant exterior de incendiu
- retea de canalizare si camin existent

Expert/ Verificator	Nume	Referat/Expertiza nr. / data
Proiectant	S.C.TRIPEXPERT SRL Deva Nr. Reg. Com. J20/1692/94 C.U.I. R 6730799	Beneficiar S.C. INSTANT INTERNATIONAL S.R.L. Simeria, str. 1 Decembrie, bl. 103, parter, ap. 25, jud. Hunedoara - J20/1183/1994 C.U.I. 6325370
Specialitatea	Nume	Pr. nr. 411
Urbanist coord.	arh. ANCA VULCAN	Faza P.U.D.
Proiectat	arh. ANCA VULCAN	PI. nr. 1
Desenat	arh. ANCA VULCAN	
Scara	1:500 1:5000	
Data	11.2023	
Titlu planşa ANALIZA SITUATIEI EXISTENTE SI INCADRAREA IN ZONA		